


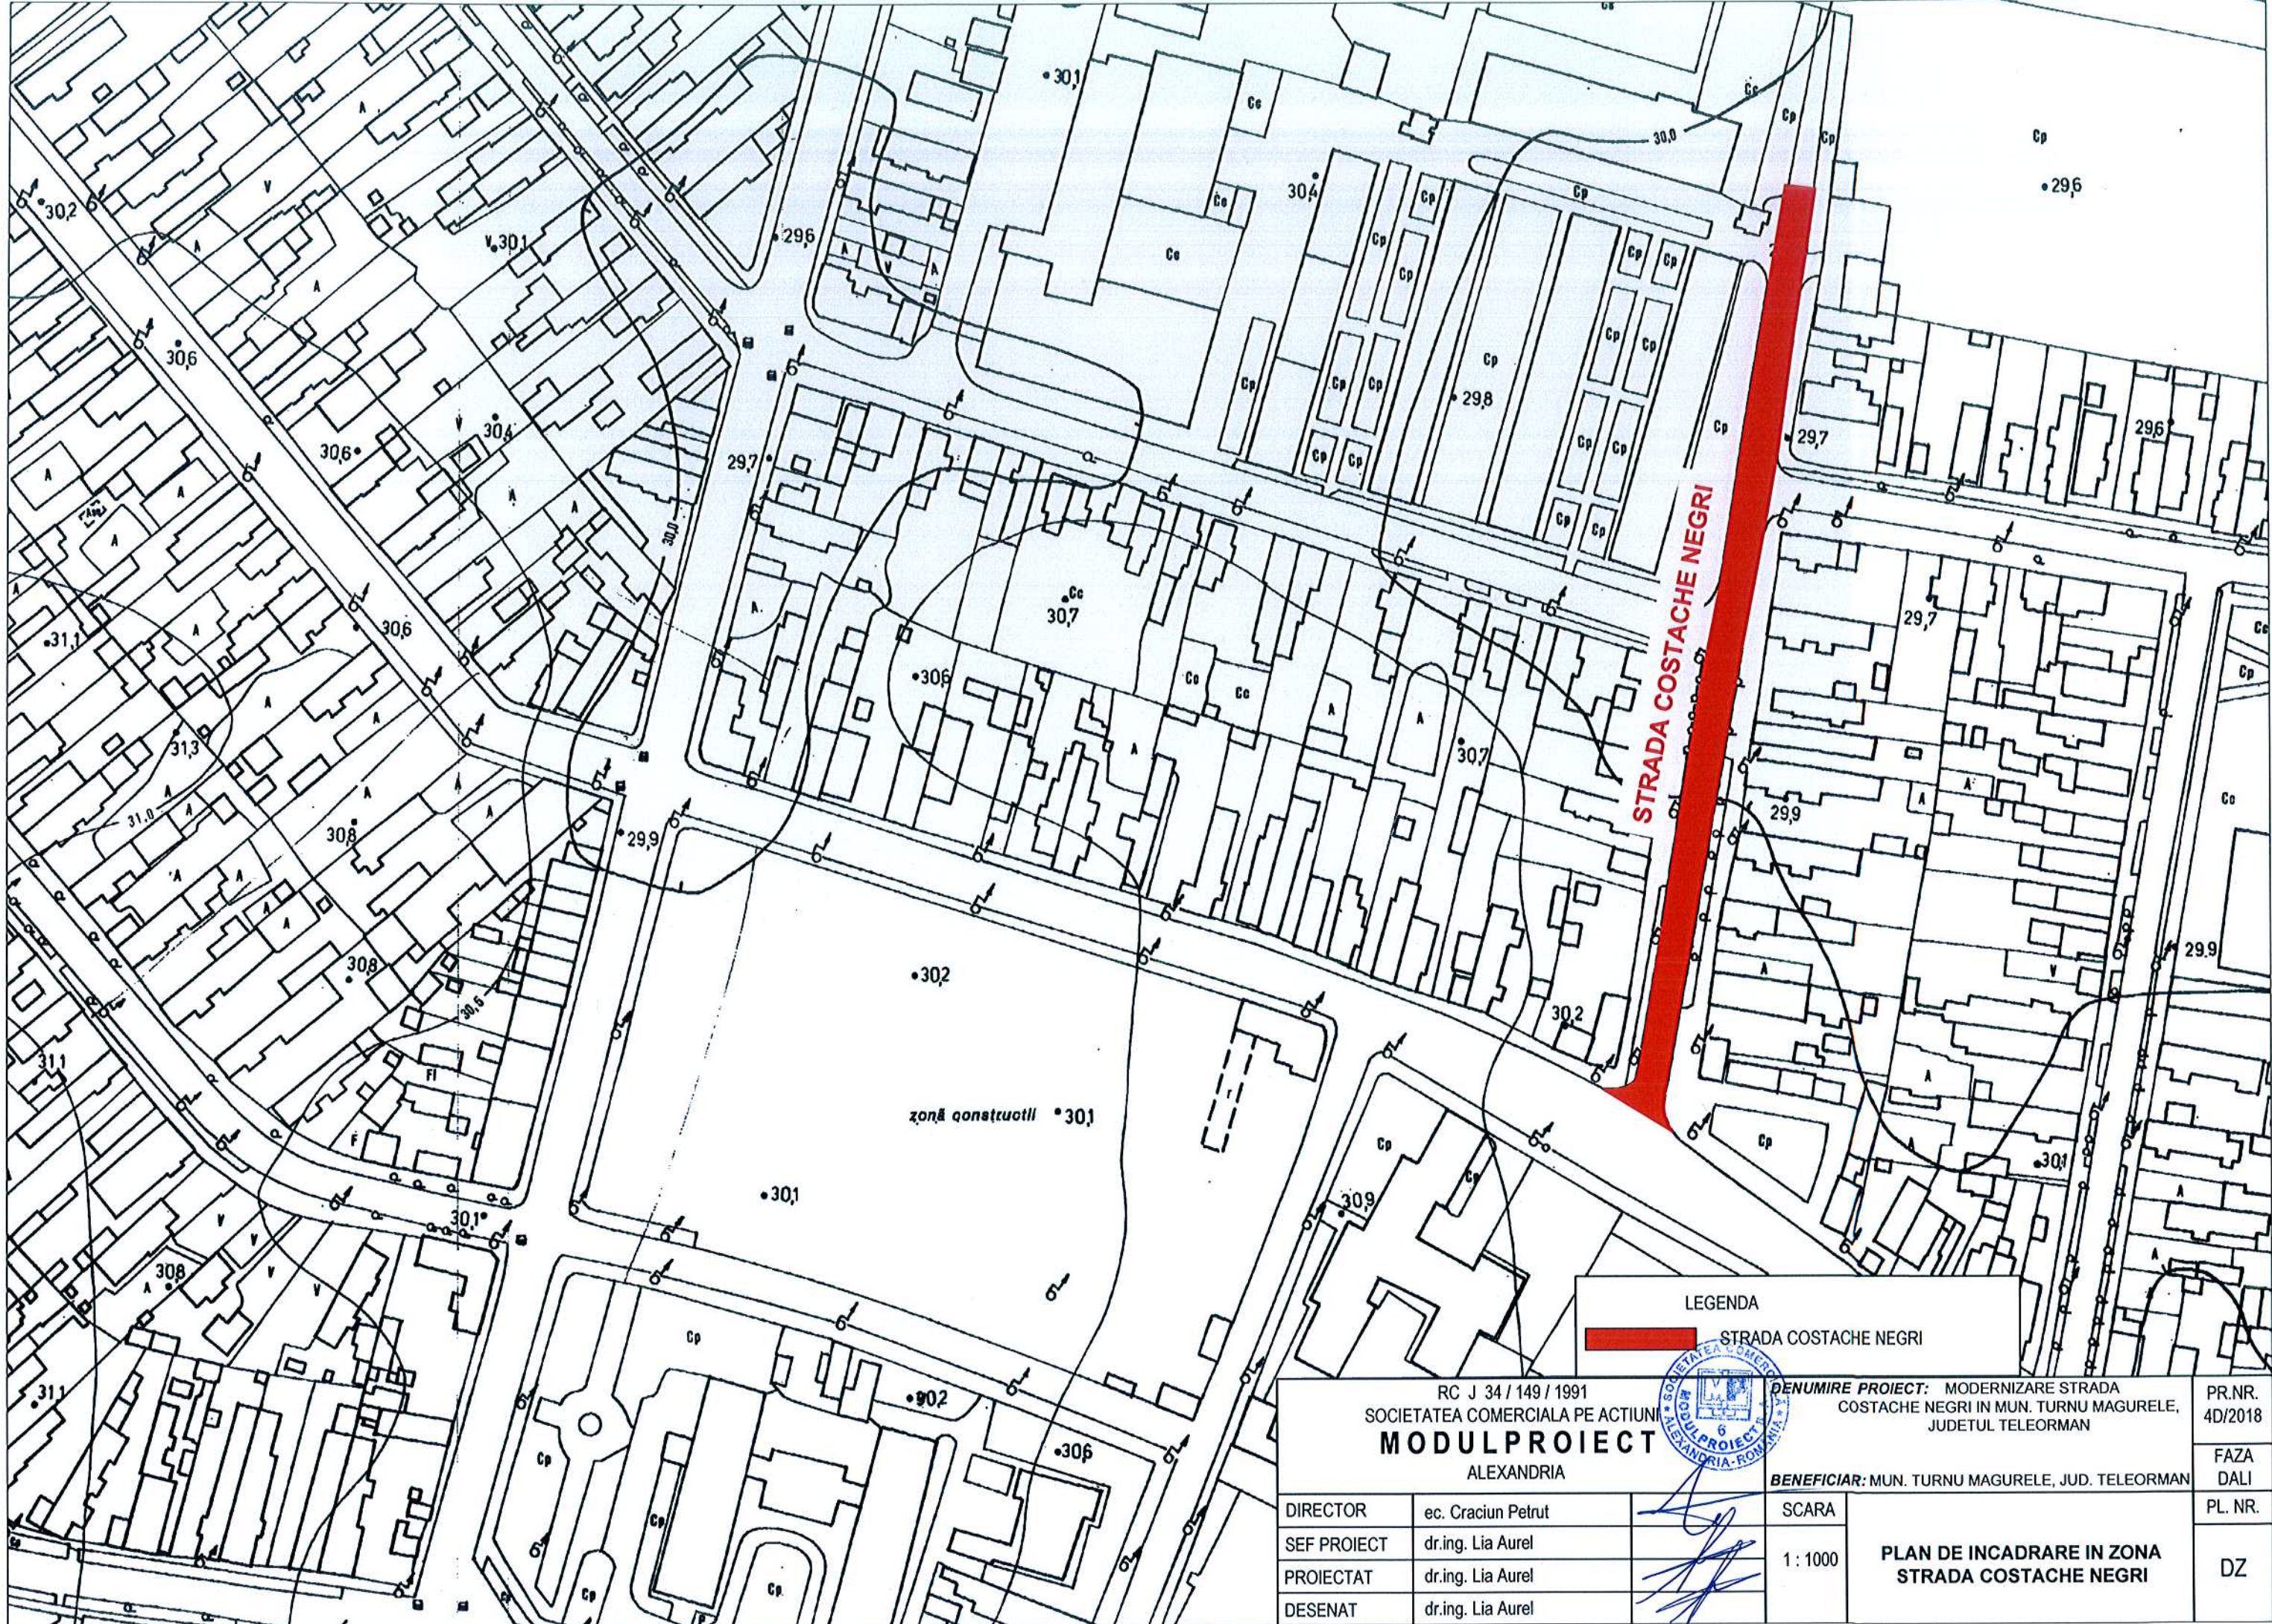

STRADA COSTACHE NEGRI

LEGENDA

STRADA COSTACHE NEGRI

RC J 34 / 149 / 1991
SOCIETATEA COMERCIALA PE ACTIUNI
MODULPROIECT
ALEXANDRIA

DENUMIRE PROIECT: MODERNIZARE STRADA
COSTACHE NEGRI IN MUN. TURNU MAGURELE,
JUDETUL TELEORMAN

PR.NR.
4D/2018

BENEFICIAR: MUN. TURNU MAGURELE, JUD. TELEORMAN


FAZA
DALI
PL. NR.

DIRECTOR	ec. Craciun Petrut
SEF PROIECT	dr.ing. Lia Aurel
PROIECTAT	dr.ing. Lia Aurel
DESENAT	dr.ing. Lia Aurel

SCARA
1 : 1000

PLAN DE INCADRARE IN ZONA
STRADA COSTACHE NEGRI

DZ

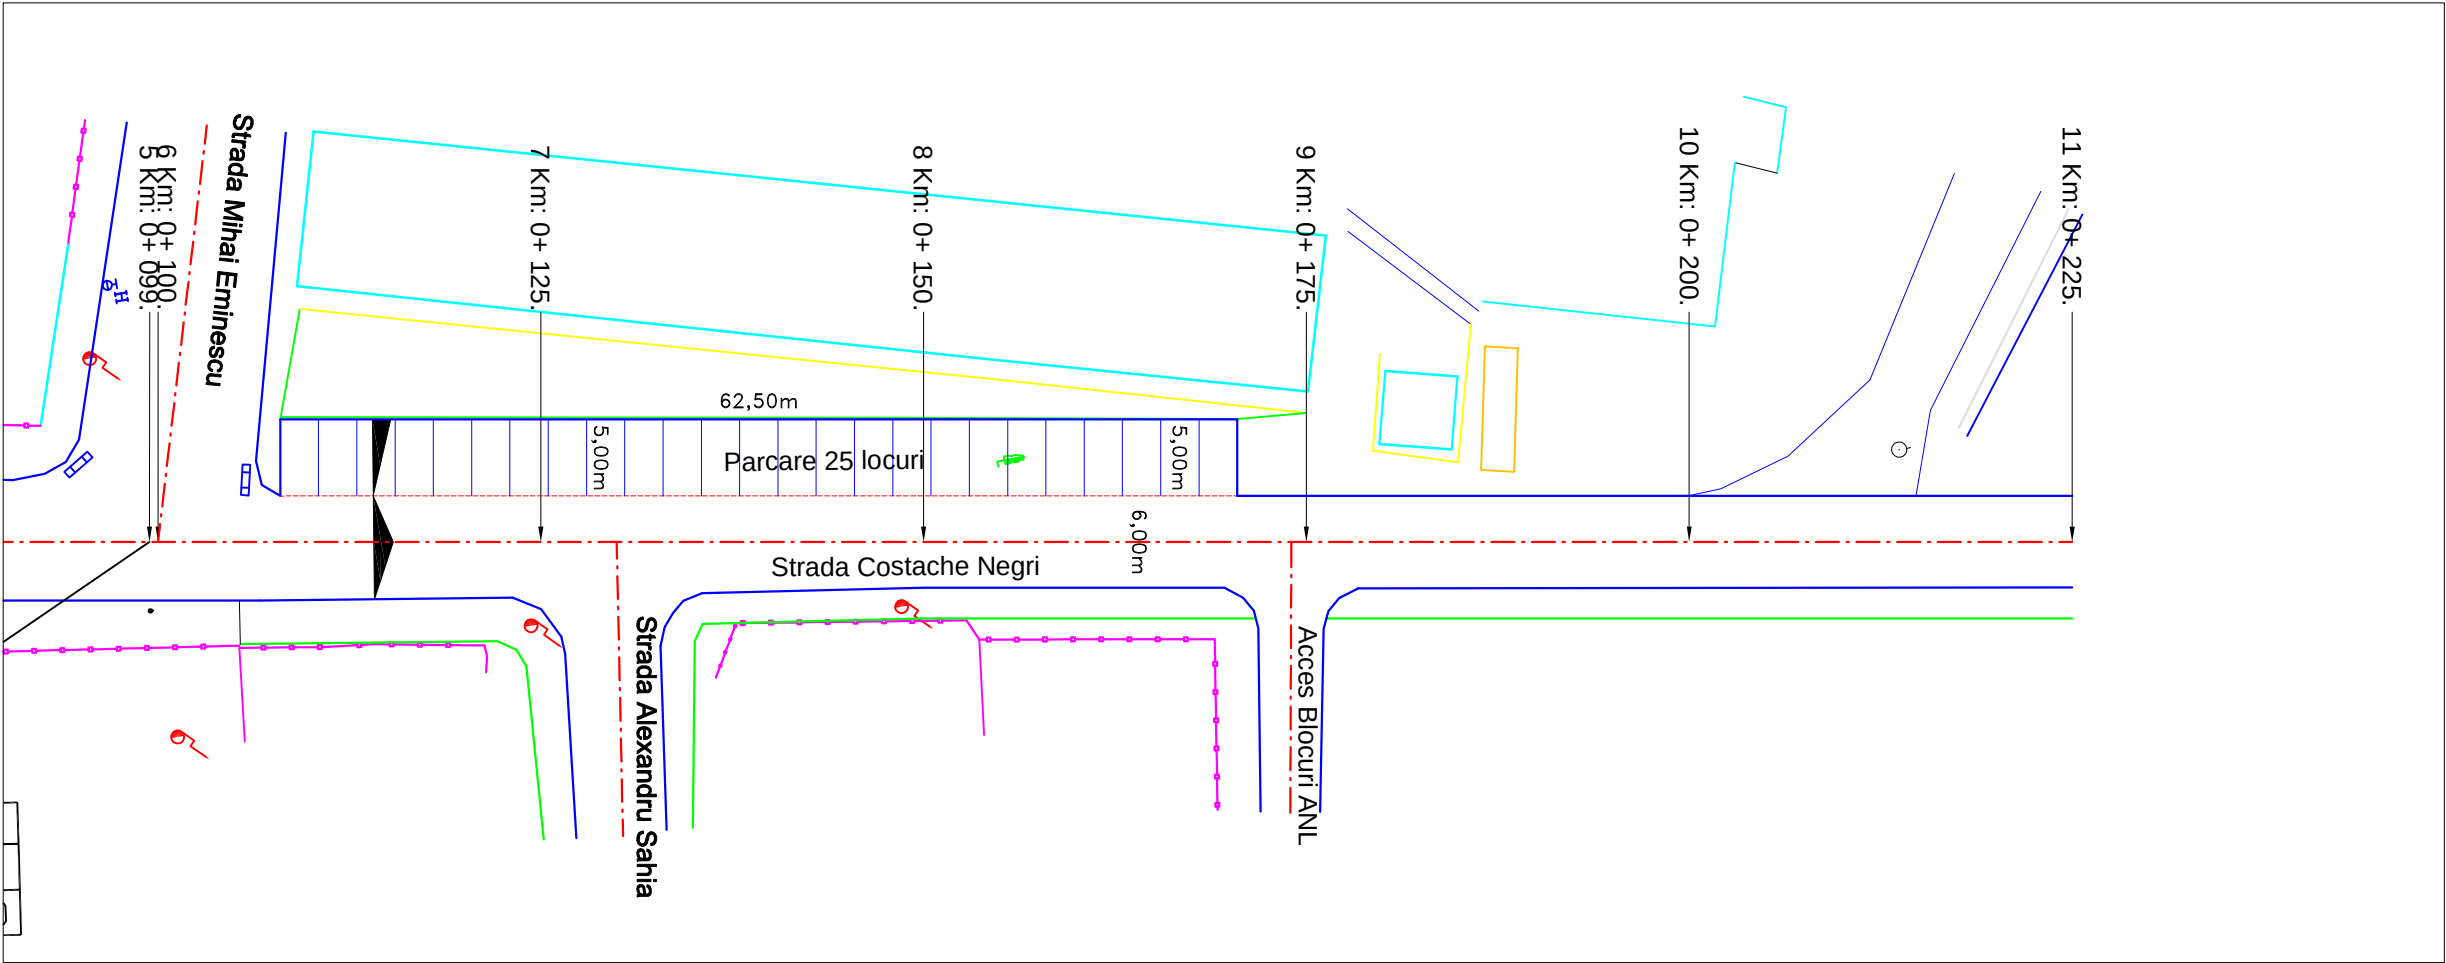


COTA REF. 28.800				
SUPRAINALTARI	R-2.50% L-2.50%			
DISTANTE CUMULATE	150.00	175.00	200.00	225.00
DIFERENTE IN AX (cm)	+11	-4	+1	+12
COTE PROIECT	29.92	29.96	29.98	30.02
COTE TEREN	29.82	29.99	29.97	29.90
ALINIAMENTE SI CURBE	L=92.316 B=9°44'54"			


- LEGENDA**
- AX STRADA
 - MARGINE STRADA
 - TROTUAR NOU
 - GARD EXISTENT

RC J 34 / 149 / 1991 SOCIETATEA COMERCIALA PE ACTIUNI MODULPROIECT ALEXANDRIA			DENUMIRE PROIECT: MODERNIZARE STRADA COSTACHE NEGRI IN MUN. TURNU MAGURELE, JUDETUL TELEORMAN		PR.NR. 4D/2018
					FAZA CU
DIRECTOR	ec. Craciun Petrut		SCARA	PLAN DE SITUATIE SI PROFIL LONGITUDINAL STRADA COSTACHE NEGRI	PL. NR.
SEF PROIECT	dr.ing. Lia Aurel		1 : 500 1 : 100		D02
PROIECTAT	dr.ing. Lia Aurel				
DESENAT	dr.ing. Lia Aurel				


STRADA COSTACHE NEGRI
PROFIL TRANSVERSAL TIP I
se aplica intre km 0+000 - km 0+100
Scara: 1:50

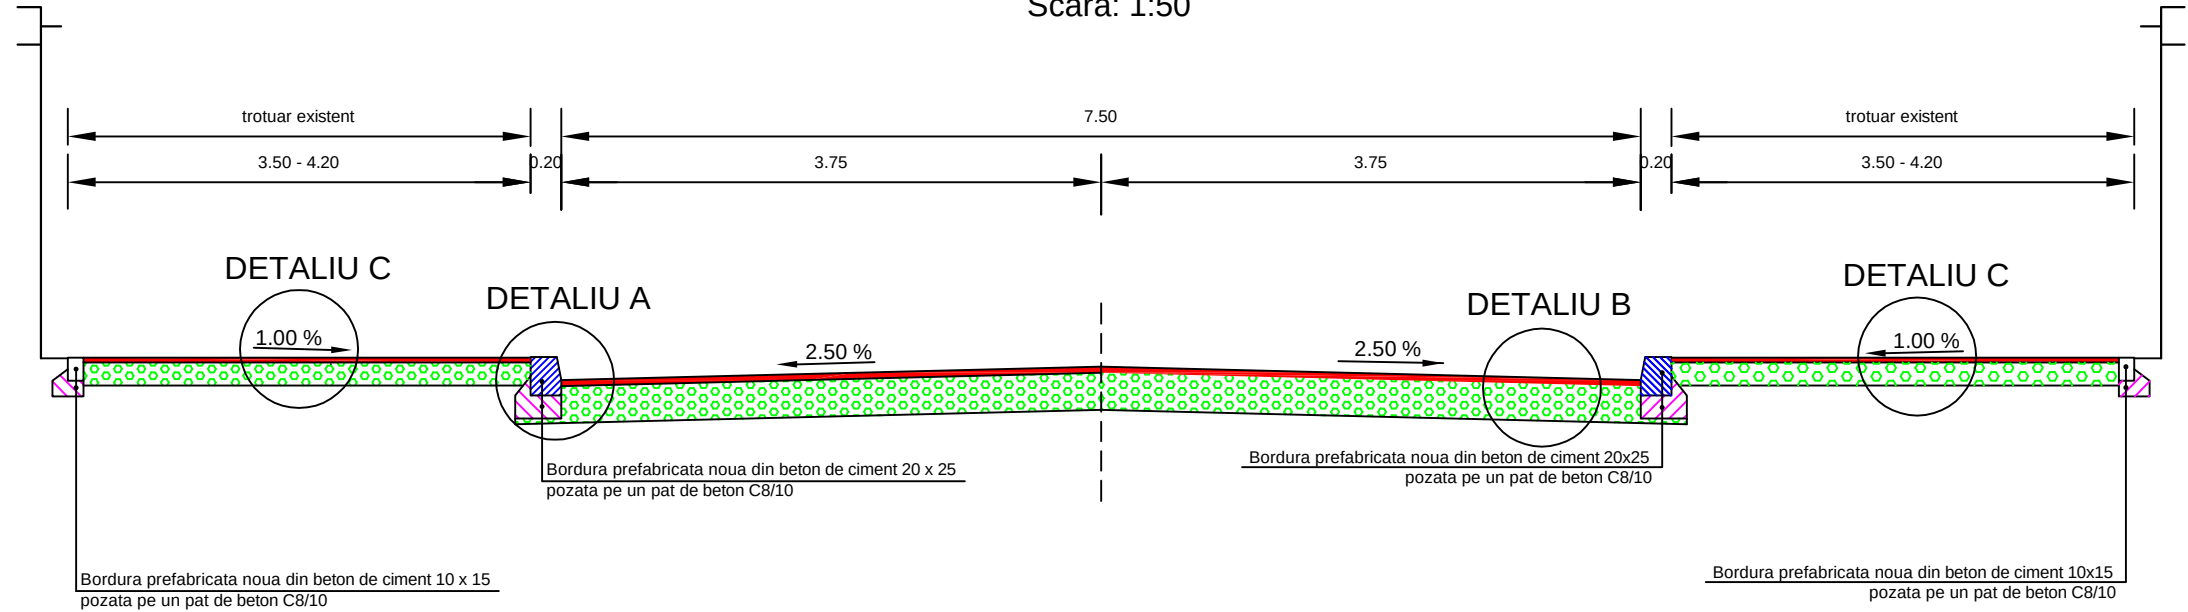


DETALIU A
BORDURA PREFABRICATA 20X25 IN CALE CURENTA
SC. 1:20

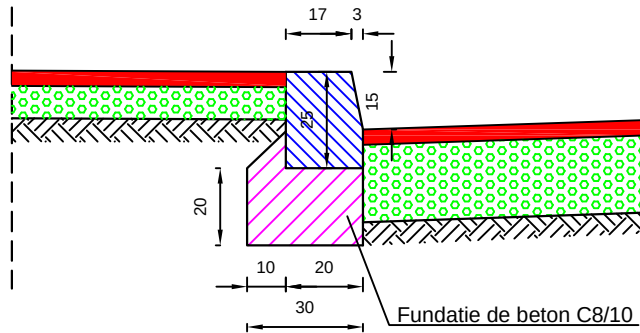


DETALIU A
BORDURA PREFABRICATA 20X25 IN DREPTUL TRECEILOR
DE PIETONI CU DIZABILITATI
SC. 1:20

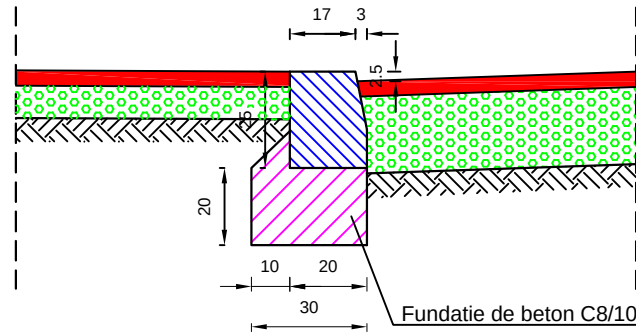

DETALIU A
BORDURA PREFABRICATA 20X25 IN DREPTUL
ACCESELOR LA PROPRIETATII
SC. 1:20

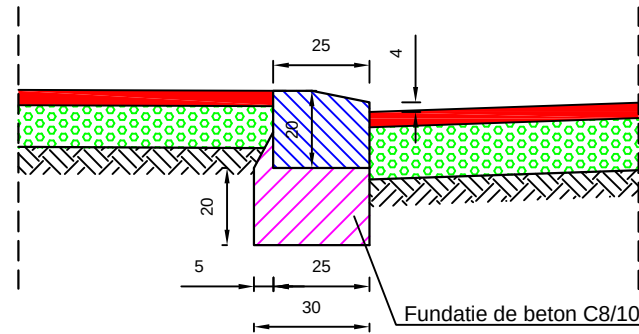


DETALIU B
STRUCTURA RUTIERA STRADA
SC. 1:20

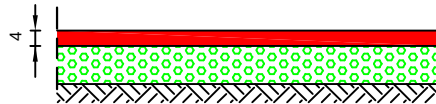

Strat de uzura din beton asfaltic BA16
Sistem rutier existent strada


DETALIU C
STRUCTURA TROTUAR
SC. 1:20

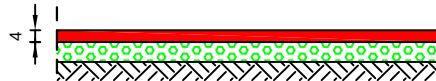


Strat de uzura din beton asfaltic BA16
Sistem rutier existent trotuar

SOCIETATEA COMERCIALA PE ACTIUNI S.C. MODUL PROIECT S.A. ALEXANDRIA			Denumire pr: MODERNIZARE STRADA COSTACHE NEGRI, IN MUNICIPIUL TURNU MAGURELE		PR.NR. 4D/2018
			Beneficiar : MUNICIPIUL TURNU MAGURELE		FAZA DALI
Director	ec. Craciun Petrut		SCARA	PROFIL TRANSVERSAL TIP I STRADA COSTACHE NEGRI	PL. NR.
Sef Proiect	dr.ing. Lia Aurel		1 : 50		D1
Proiectant	dr.ing. Lia Aurel				
Proiect CAD	dr.ing. Lia Aurel				


STRADA COSTACHE NEGRI
PROFIL TRANSVERSAL TIP II
se aplica km 0+100 - km 0+225
Scara: 1:50

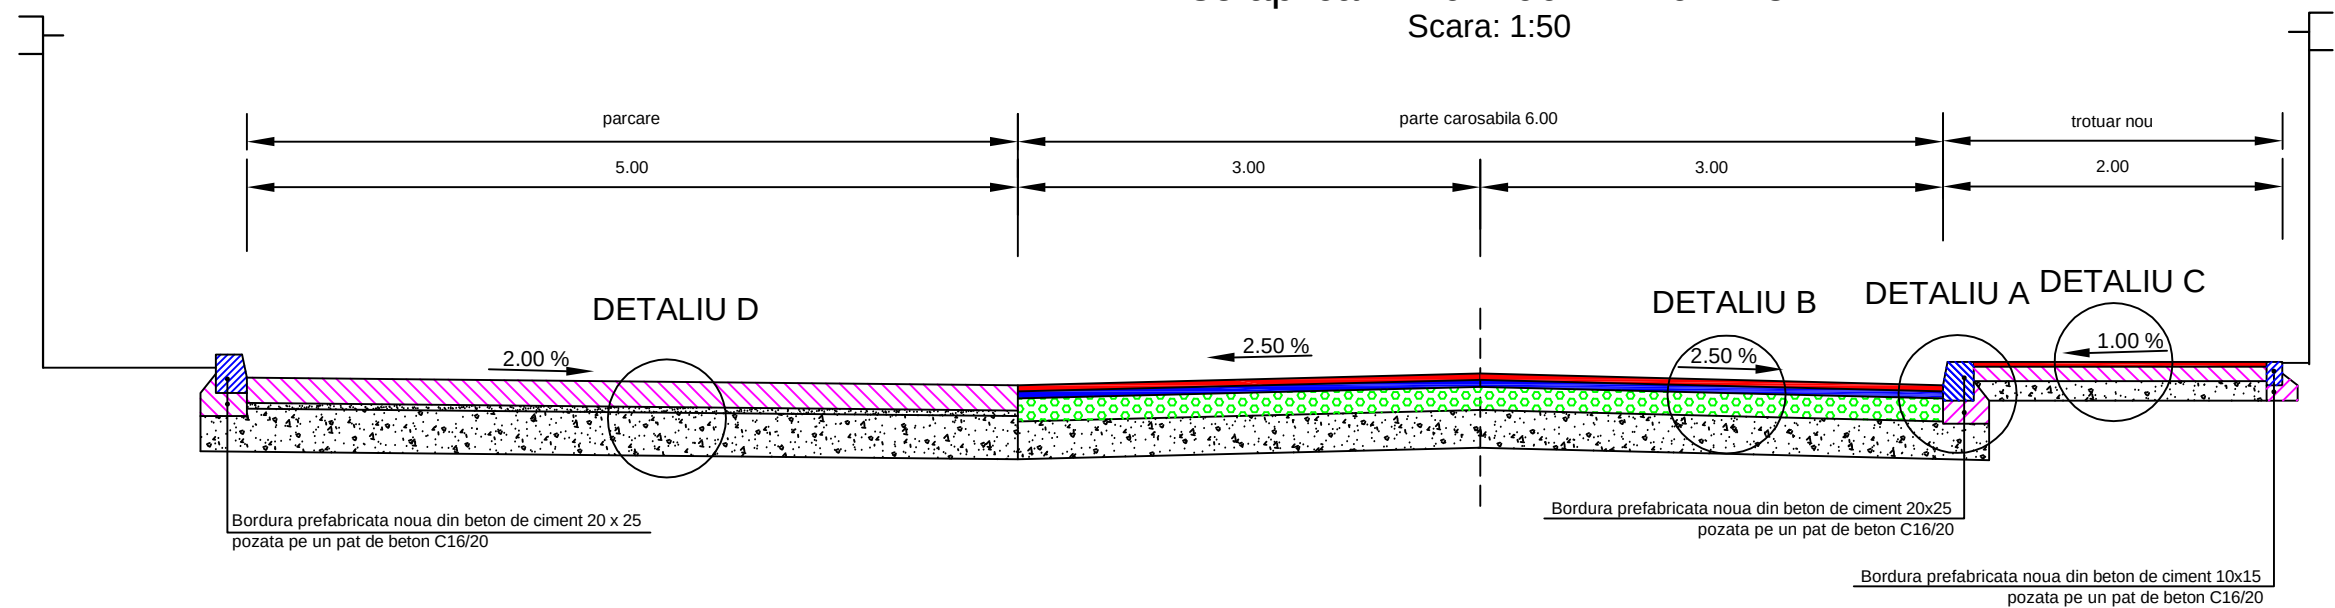


DETALIU A
BORDURA PREFABRICATA 20X25 IN CALE CURENTA
SC. 1:20

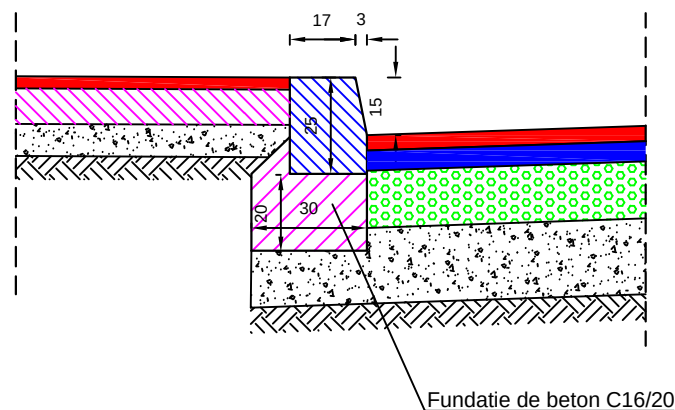


DETALIU A
BORDURA PREFABRICATA 20X25 IN DREPTUL TRECERILOR
DE PIETONI CU DIZABILITATI
SC. 1:20

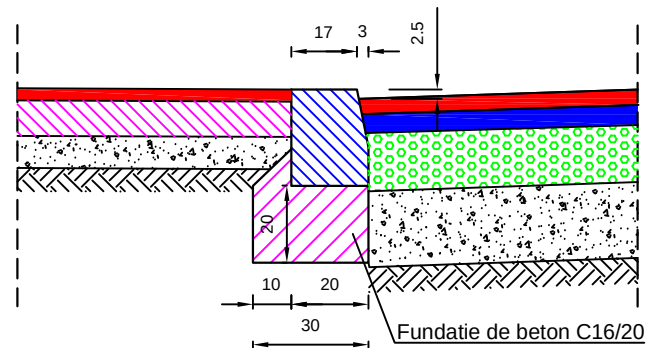


DETALIU A
BORDURA PREFABRICATA 20X25 IN DREPTUL
ACCESOR LA PROPRIETATII
SC. 1:20

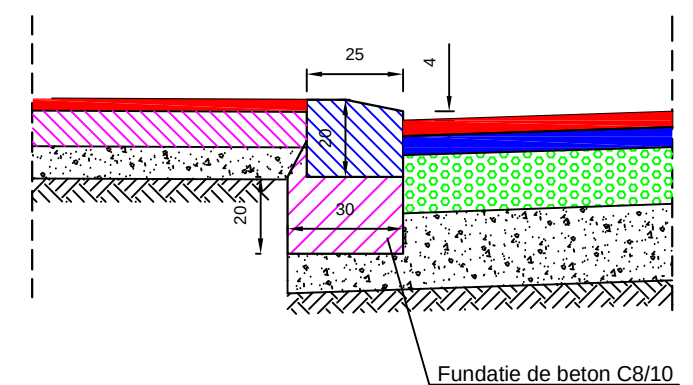


DETALIU D
STRUCTURA RUTIERA PARCARE
Scara:1:20

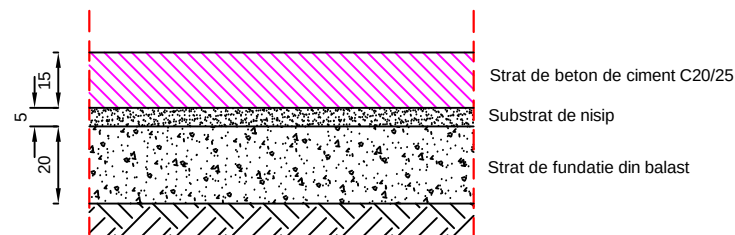

DETALIU B
STRUCTURA RUTIERA STRADA
Scara: 1:20

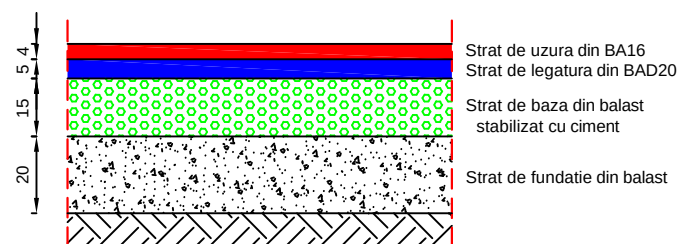

DETALIU C
STRUCTURA TROTUAR
Scara: 1:20

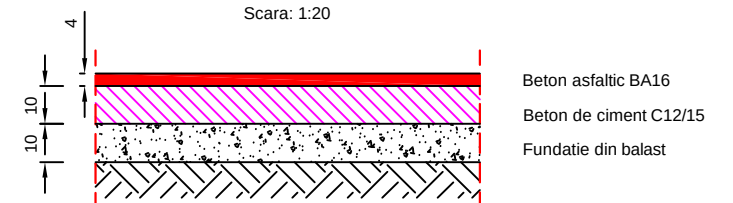

SOCIETATEA COMERCIALA PE ACTIUNI
S.C. MODUL PROIECT S.A.
ALEXANDRIA

Denumire pr: **MODERNIZARE STRADA COSTACHE NEGRI,
IN MUNICIPIUL TURNU MAGURELE**

PR.NR.
4D/2018

Beneficiar : **MUNICIPIUL TURNU MAGURELE**

FAZA
DALI

Director	ec. Craciun Petrut	
Sef Proiect	dr.ing. Lia Aurel	
Proiectant	dr.ing. Lia Aurel	
Proiect CAD	dr.ing. Lia Aurel	

SCARA

1 : 50

**PROFIL TRANSVERSAL TIP II
STRADA COSTACHE NEGRI**

PL. NR.

D2